Key

EXIT Emergency fire exit sign

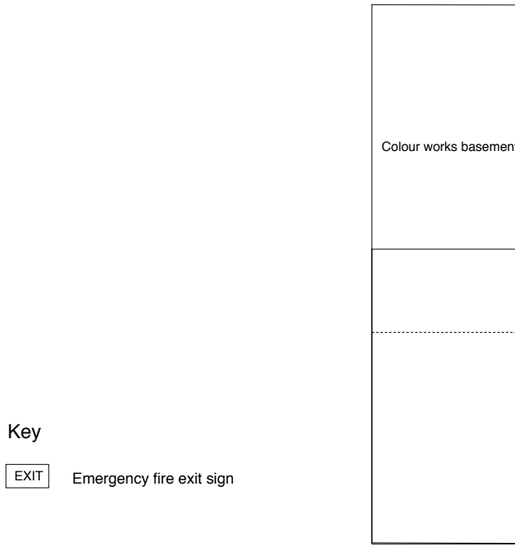

Location plan 1:1250

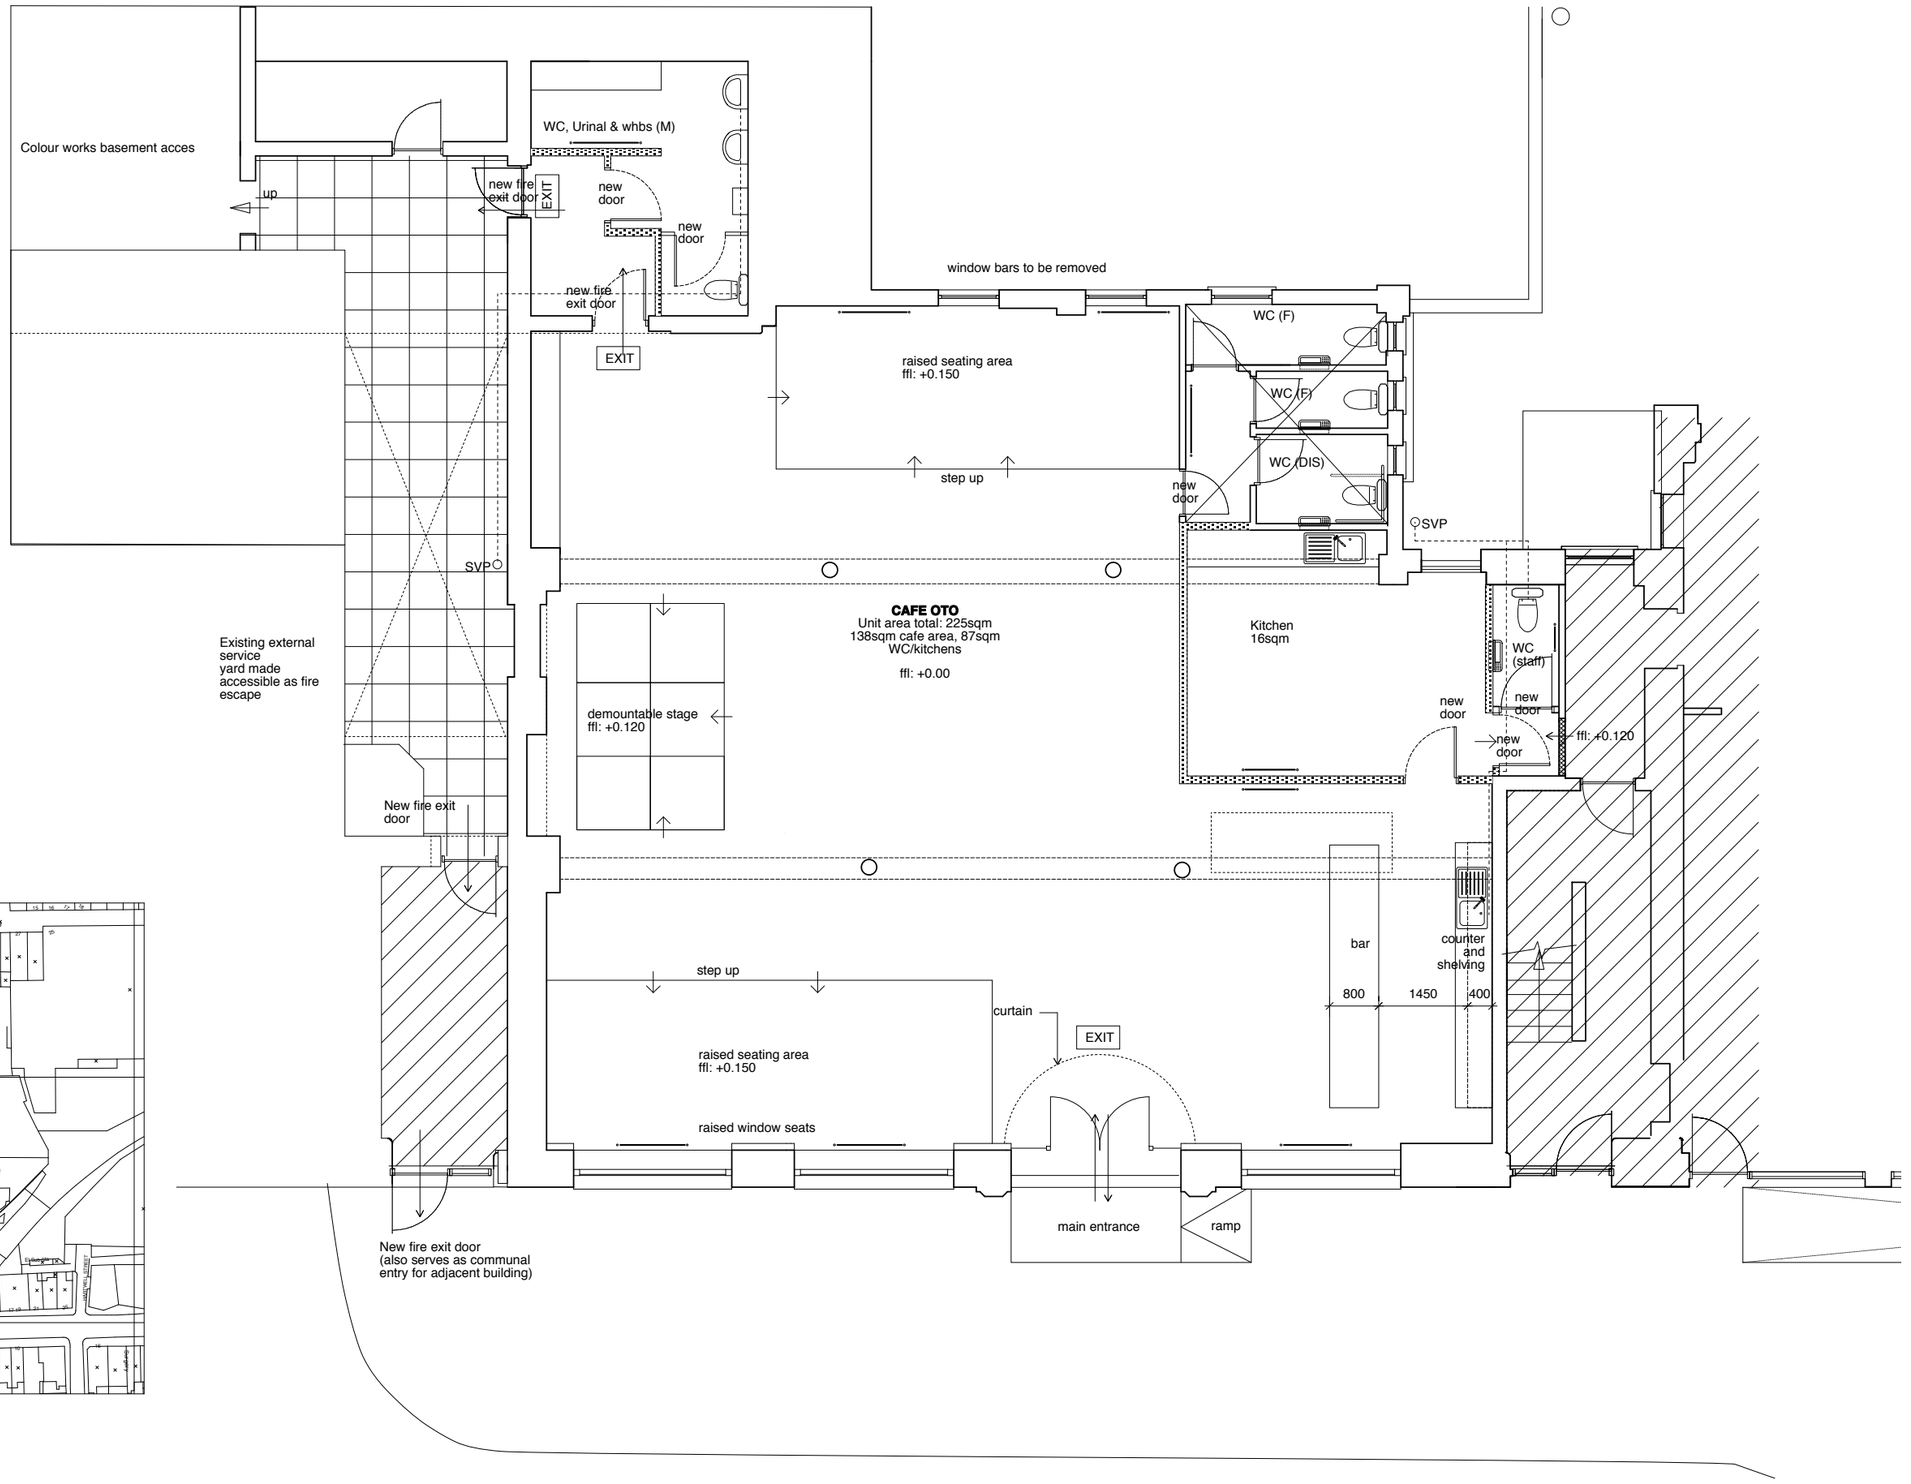

Tisdall Henshell Architects
Unit C1, 3 Bradbury Street
London, N16 8JN
mail@tharchitects.co.uk 0044 (0)20 79231559

All copyrights retained, all information remains the property of Tisdall Henshell Architects LLP and may not be used for any purpose whatsoever, or reproduced through any medium without written consent. No responsibility is accepted through unauthorised use. All information is subject to statutory consents, easements and survey. Except for planning purposes, please do not scale from drawings but use figured dimensions only and verify on site.

revisions

-	issued for license application	07.03.20
A	revised fire exit strategy, WCs	07.03.30
B	revised fire exit strategy, scope of work amended generally	07.04.13
C	Notes added for licence application	07.06.20

project Cafe Oto
for Hamish Dunbar
title Proposed Plan
scale 1:100 @ A3
drawing no. **OTO 10C**

DRAFT